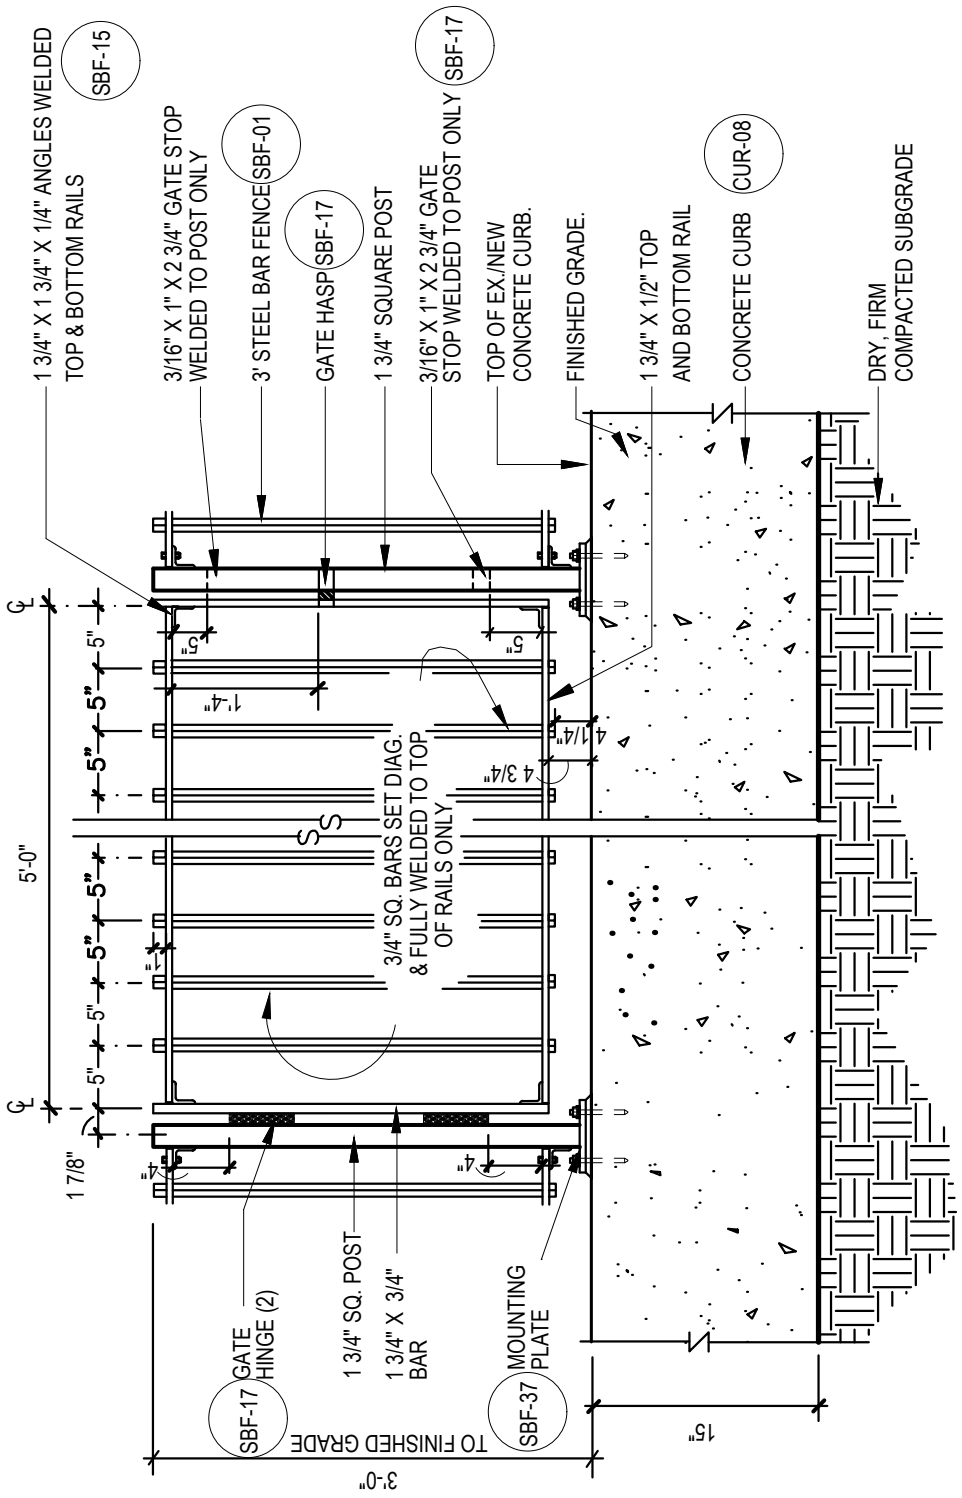

NEW YORK CITY HOUSING AUTHORITY

New York City Housing Authority
Capital Projects Division
Design Department
90 Church Street, 10th Floor
New York, NY 10007

Title:

3'-0" S.B.F. SINGLE GATE in Flush Concrete Curb

Contract Name:	Contract No.	Scale:	Drawing No.
GROUNDS REQUIREMENT	GD XXXXXXX	Not to Scale	SBF- 05
	Drawn by: G. SOUKAS / Checked by: K. MARSHAL	Date: January 2017	