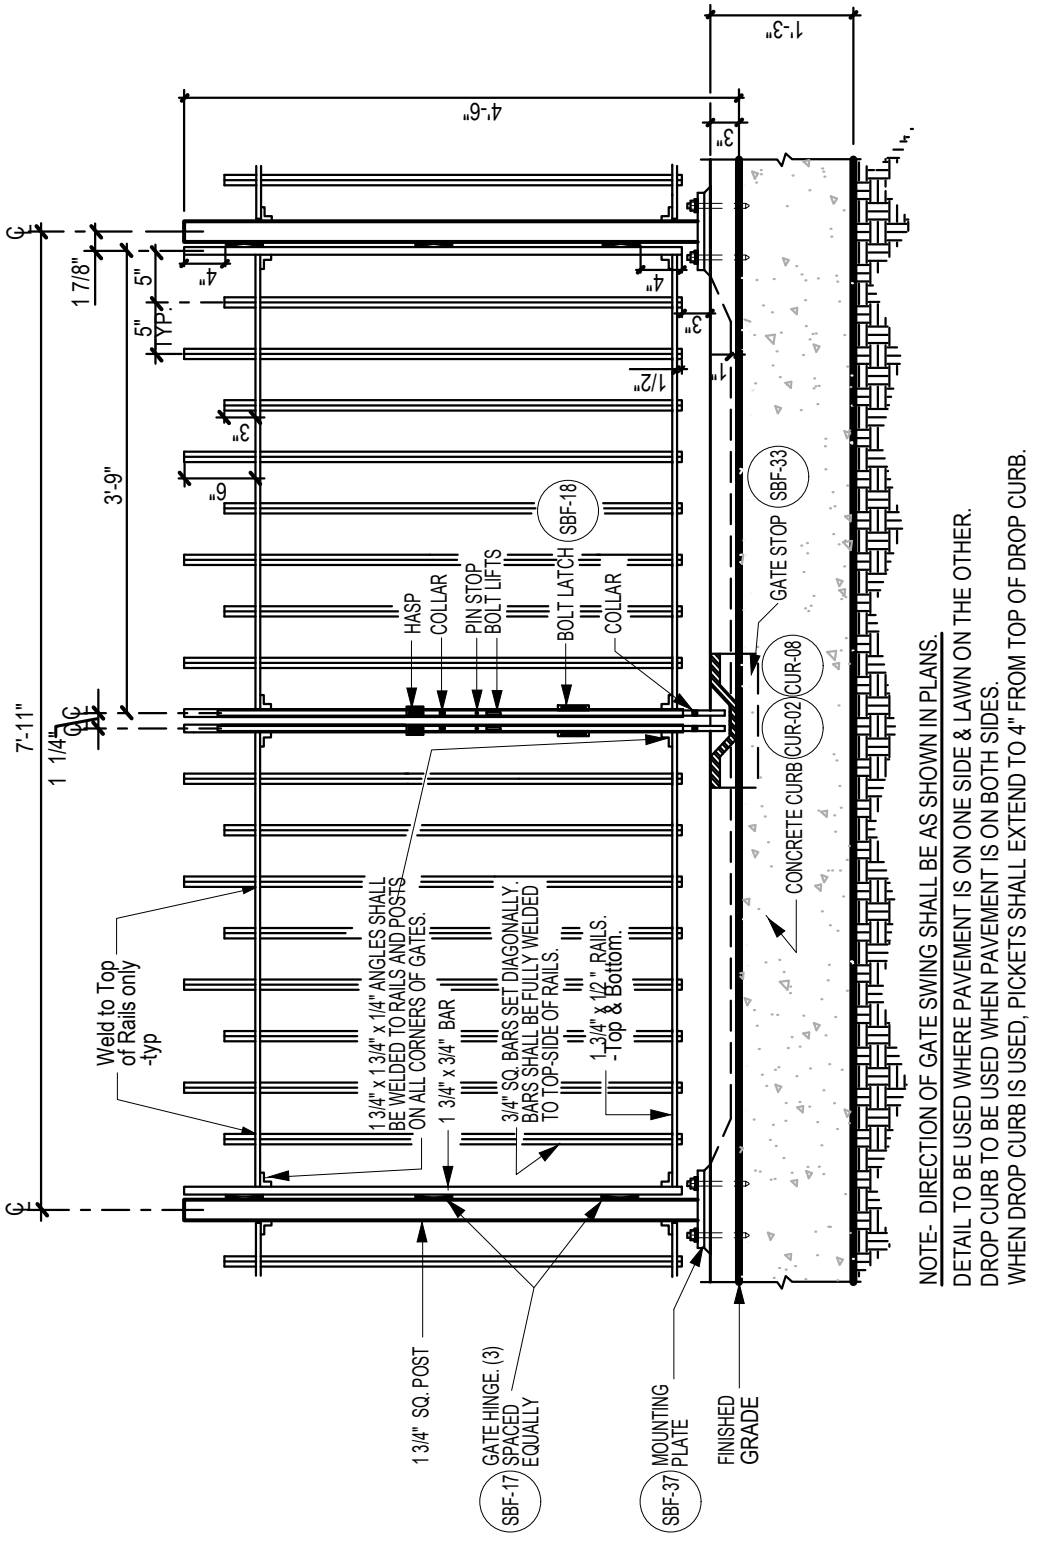

NOTE- DIRECTION OF GATE SWING SHALL BE AS SHOWN IN PLANS.
DETAIL TO BE USED WHERE PAVEMENT IS ON ONE SIDE & LAWN ON THE OTHER.
DROP CURB TO BE USED WHEN PAVEMENT IS ON BOTH SIDES.
WHEN DROP CURB IS USED, PICKETS SHALL EXTEND TO 4" FROM TOP OF DROP CURB.

This can be used in Existing or New Curb

NEW YORK CITY HOUSING AUTHORITY

New York City Housing Authority
Capital Projects Division
Design Department
90 Church Street, 10th Floor
New York, NY 10007

Title:

4'-6" Variable Picket Steel Bar Fence Double Gate

Contract Name:	Contract No.		Scale:	Drawing No.
GROUNDS REQUIREMENT	GD XXXXXXX		Not to Scale	SBF- 14
	Drawn by: G. SOUKAS	Checked by: K. MARSHAL	Date: January 2017	