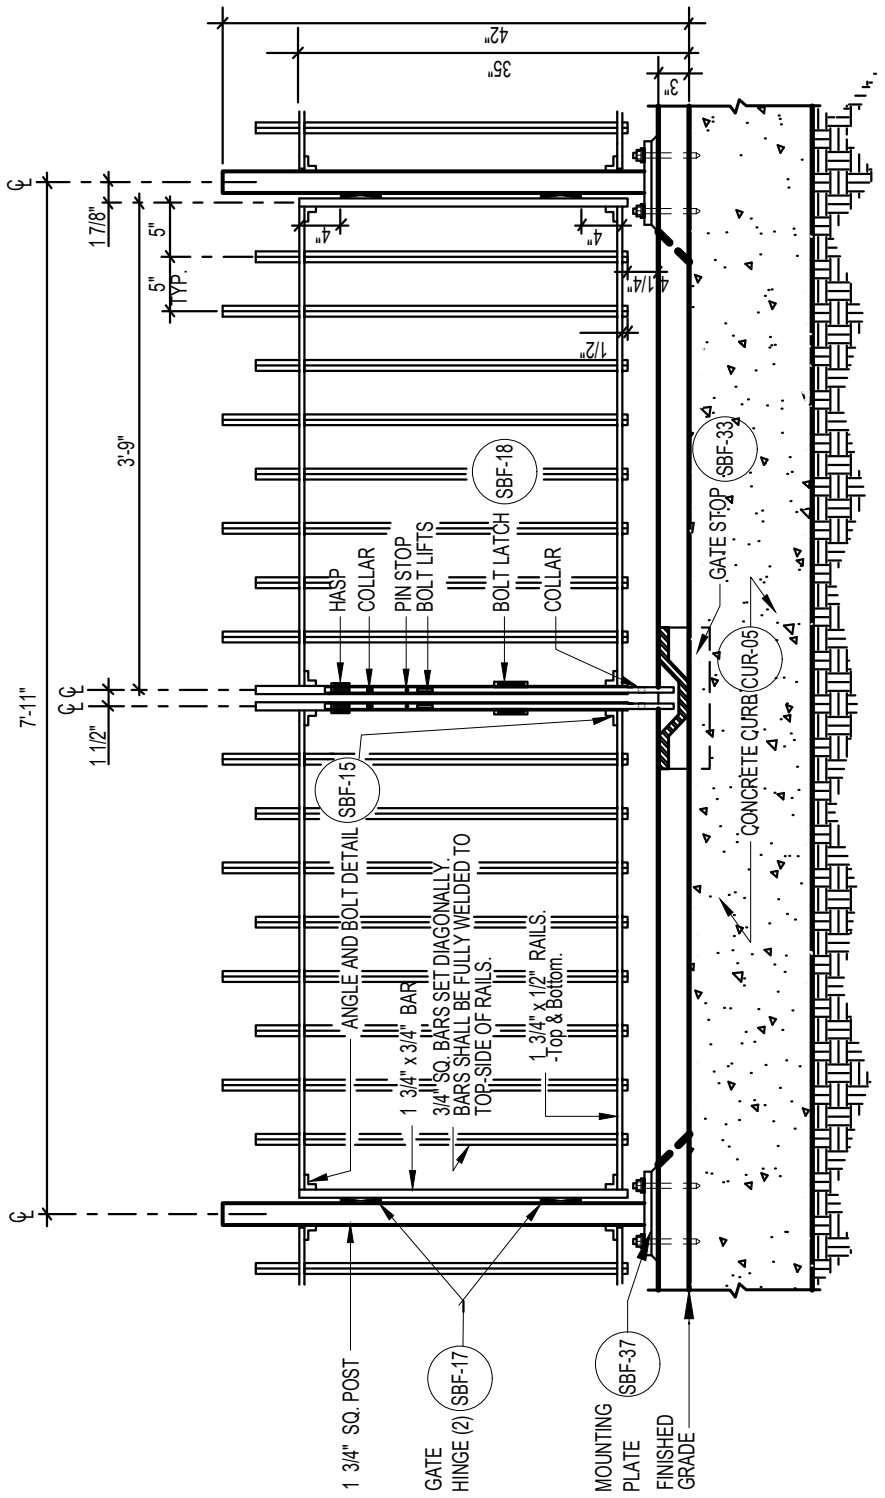

NOTE- DIRECTION OF GATE SWING SHALL BE AS SHOWN ON PLANS. THIS DETAIL SHALL BE USED WHERE PAVEMENT IS ON ONE SIDE AND LAWN ON THE OTHER. FLUSH DROP CURB SHALL OCCUR WHEN PAVEMENT IS ON BOTH SIDES OF GATE-SEE PLANS. WHEN DROP CURB IS USED, PICKETS SHALL EXTEND TO 4" FROM TOP OF FLUSH CURB

NEW YORK CITY HOUSING AUTHORITY

New York City Housing Authority
Capital Projects Division
Design Department
90 Church Street, 10th Floor
New York, NY 10007

Title:

3'-6" ALTERNATE PICKET Steel Bar Fence Double Gate in Concrete Curb

Contract Name:	Contract No.	Scale:	Drawing No.
GROUNDS REQUIREMENT	GD XXXXXXX	Not to Scale	SBF- 11
	Drawn by: G. SOUKAS / Checked by: K. MARSHAL	Date: January 2017	