BEST USER AGE: 5 - 12

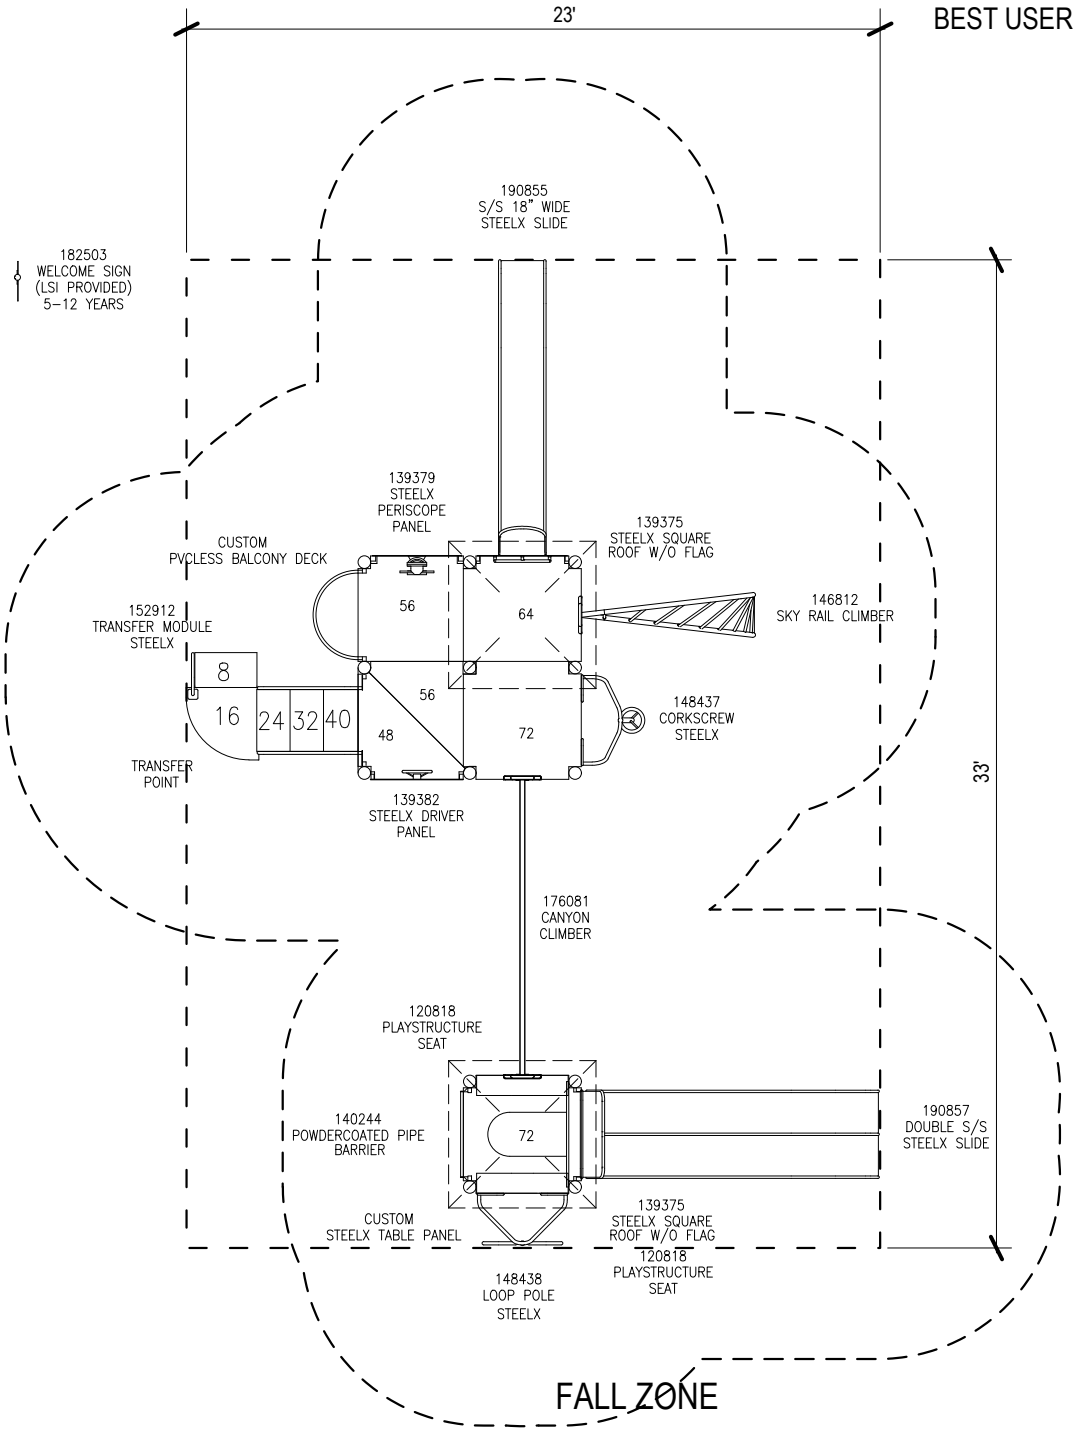

New York City Housing Authority
Capital Projects Division
Design Department
90 Church Street, 10th Floor
New York, NY 10007

NEW YORK CITY HOUSING AUTHORITY

Title:

LANDSCAPE STRUCTURES 84735-1-1 (L)

Contract Name:	Contract No.		Scale:	Drawing No.
GROUNDS REQUIREMENT	GD XXXXXXX		Not to Scale	PYL- 14
	Drawn by: G. SOUKAS	Checked by: K. MARSHAL	Date: January 2017	